Wellbore 31/6-6

RKB 23 m
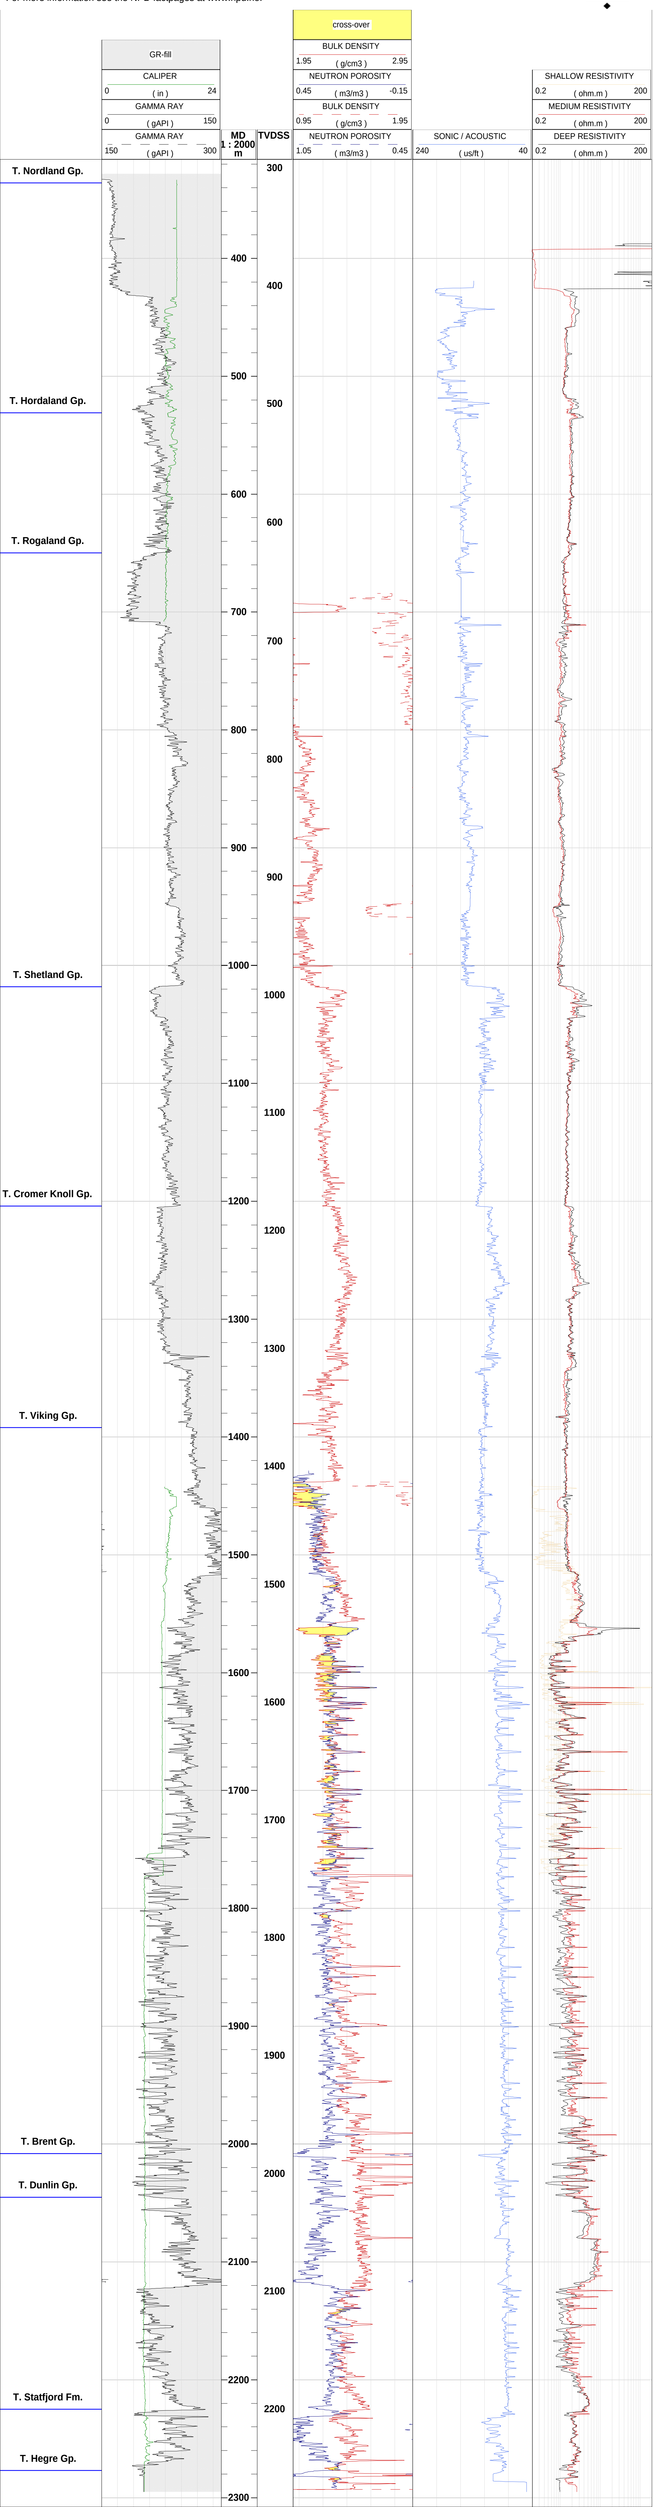
For more information see the NPD factpages at www.npd.no.