# Wellbore 25/2-8

**RKB 12 m**
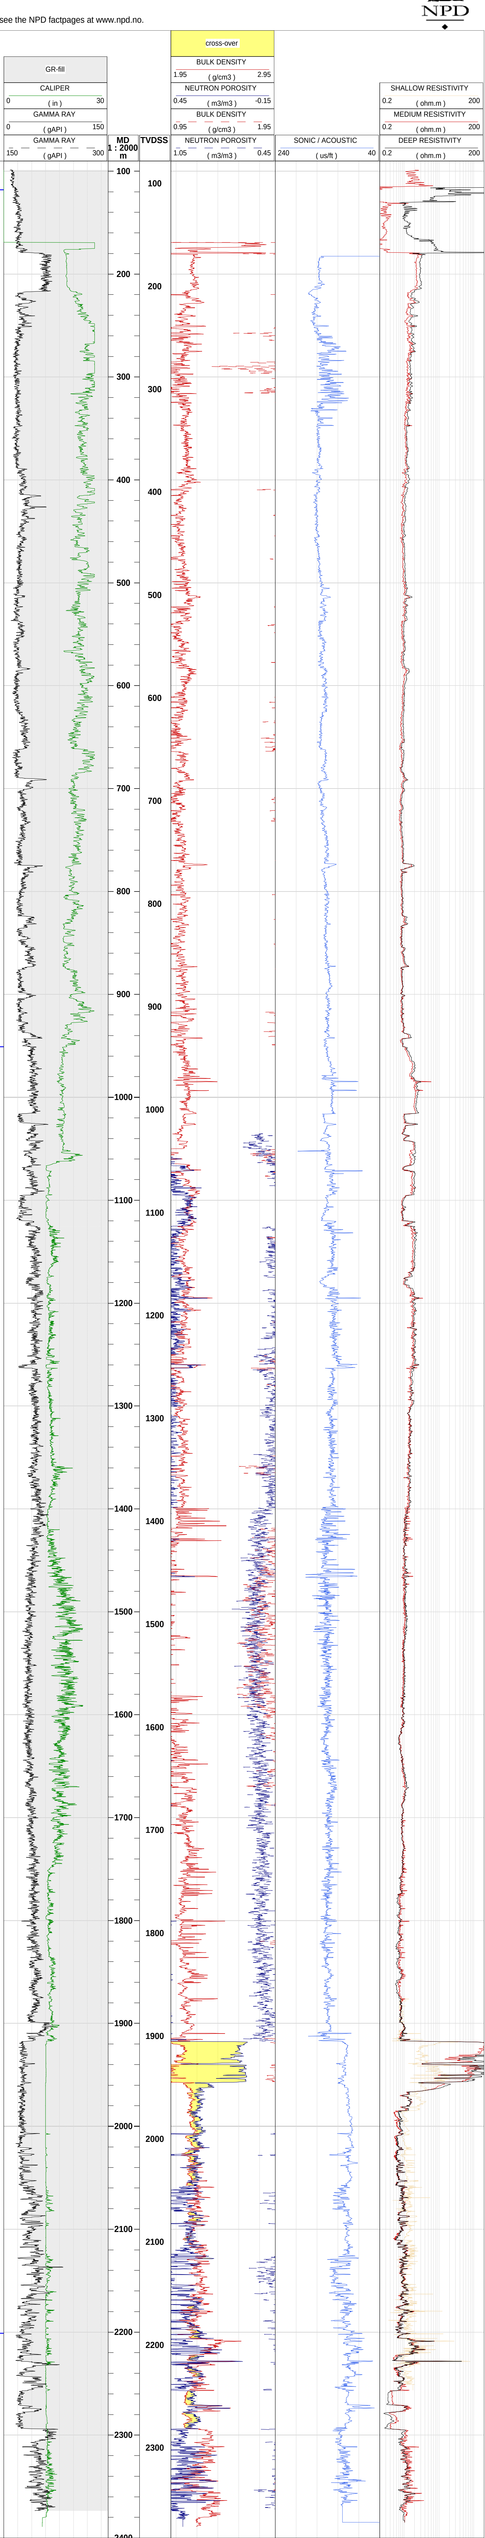
For more information see the NPD factpages at www.npd.no.