Wellbore 8/3-1

RKB 26 m
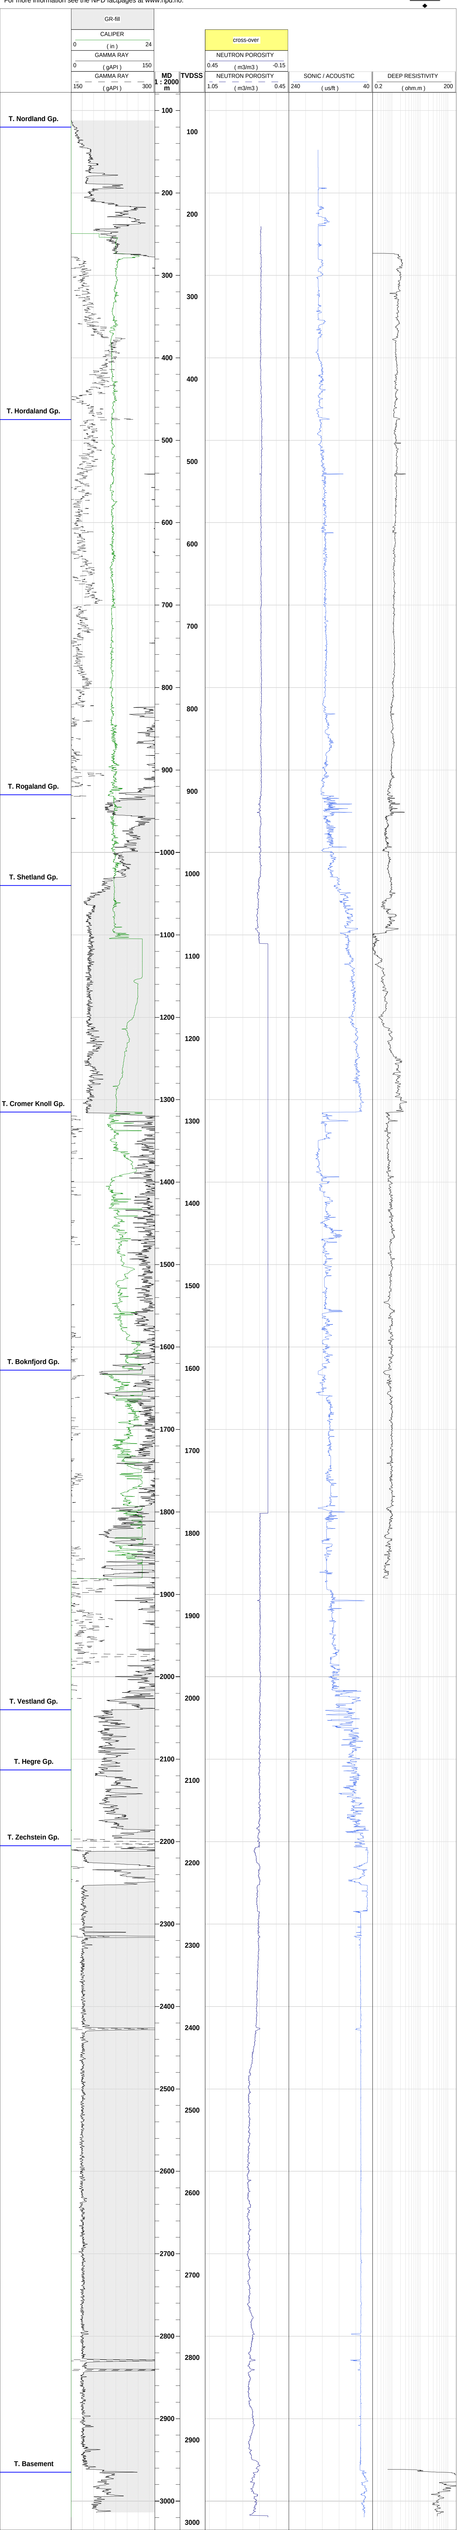
For more information see the NPD factpages at www.npd.no.