Wellbore 3/5-1

RKB 25 m
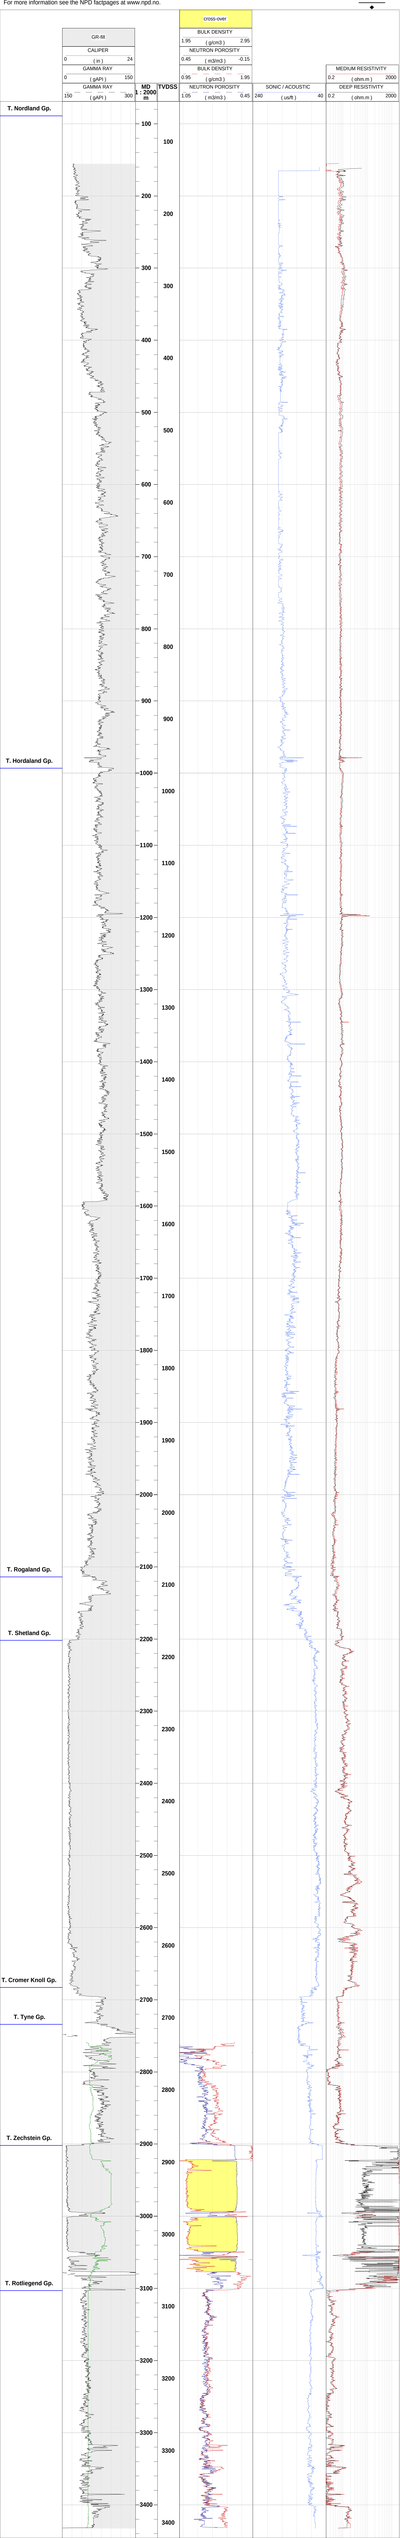
For more information see the NPD factpages at www.npd.no.