Wellbore 6407/8-3

RKB 23 m
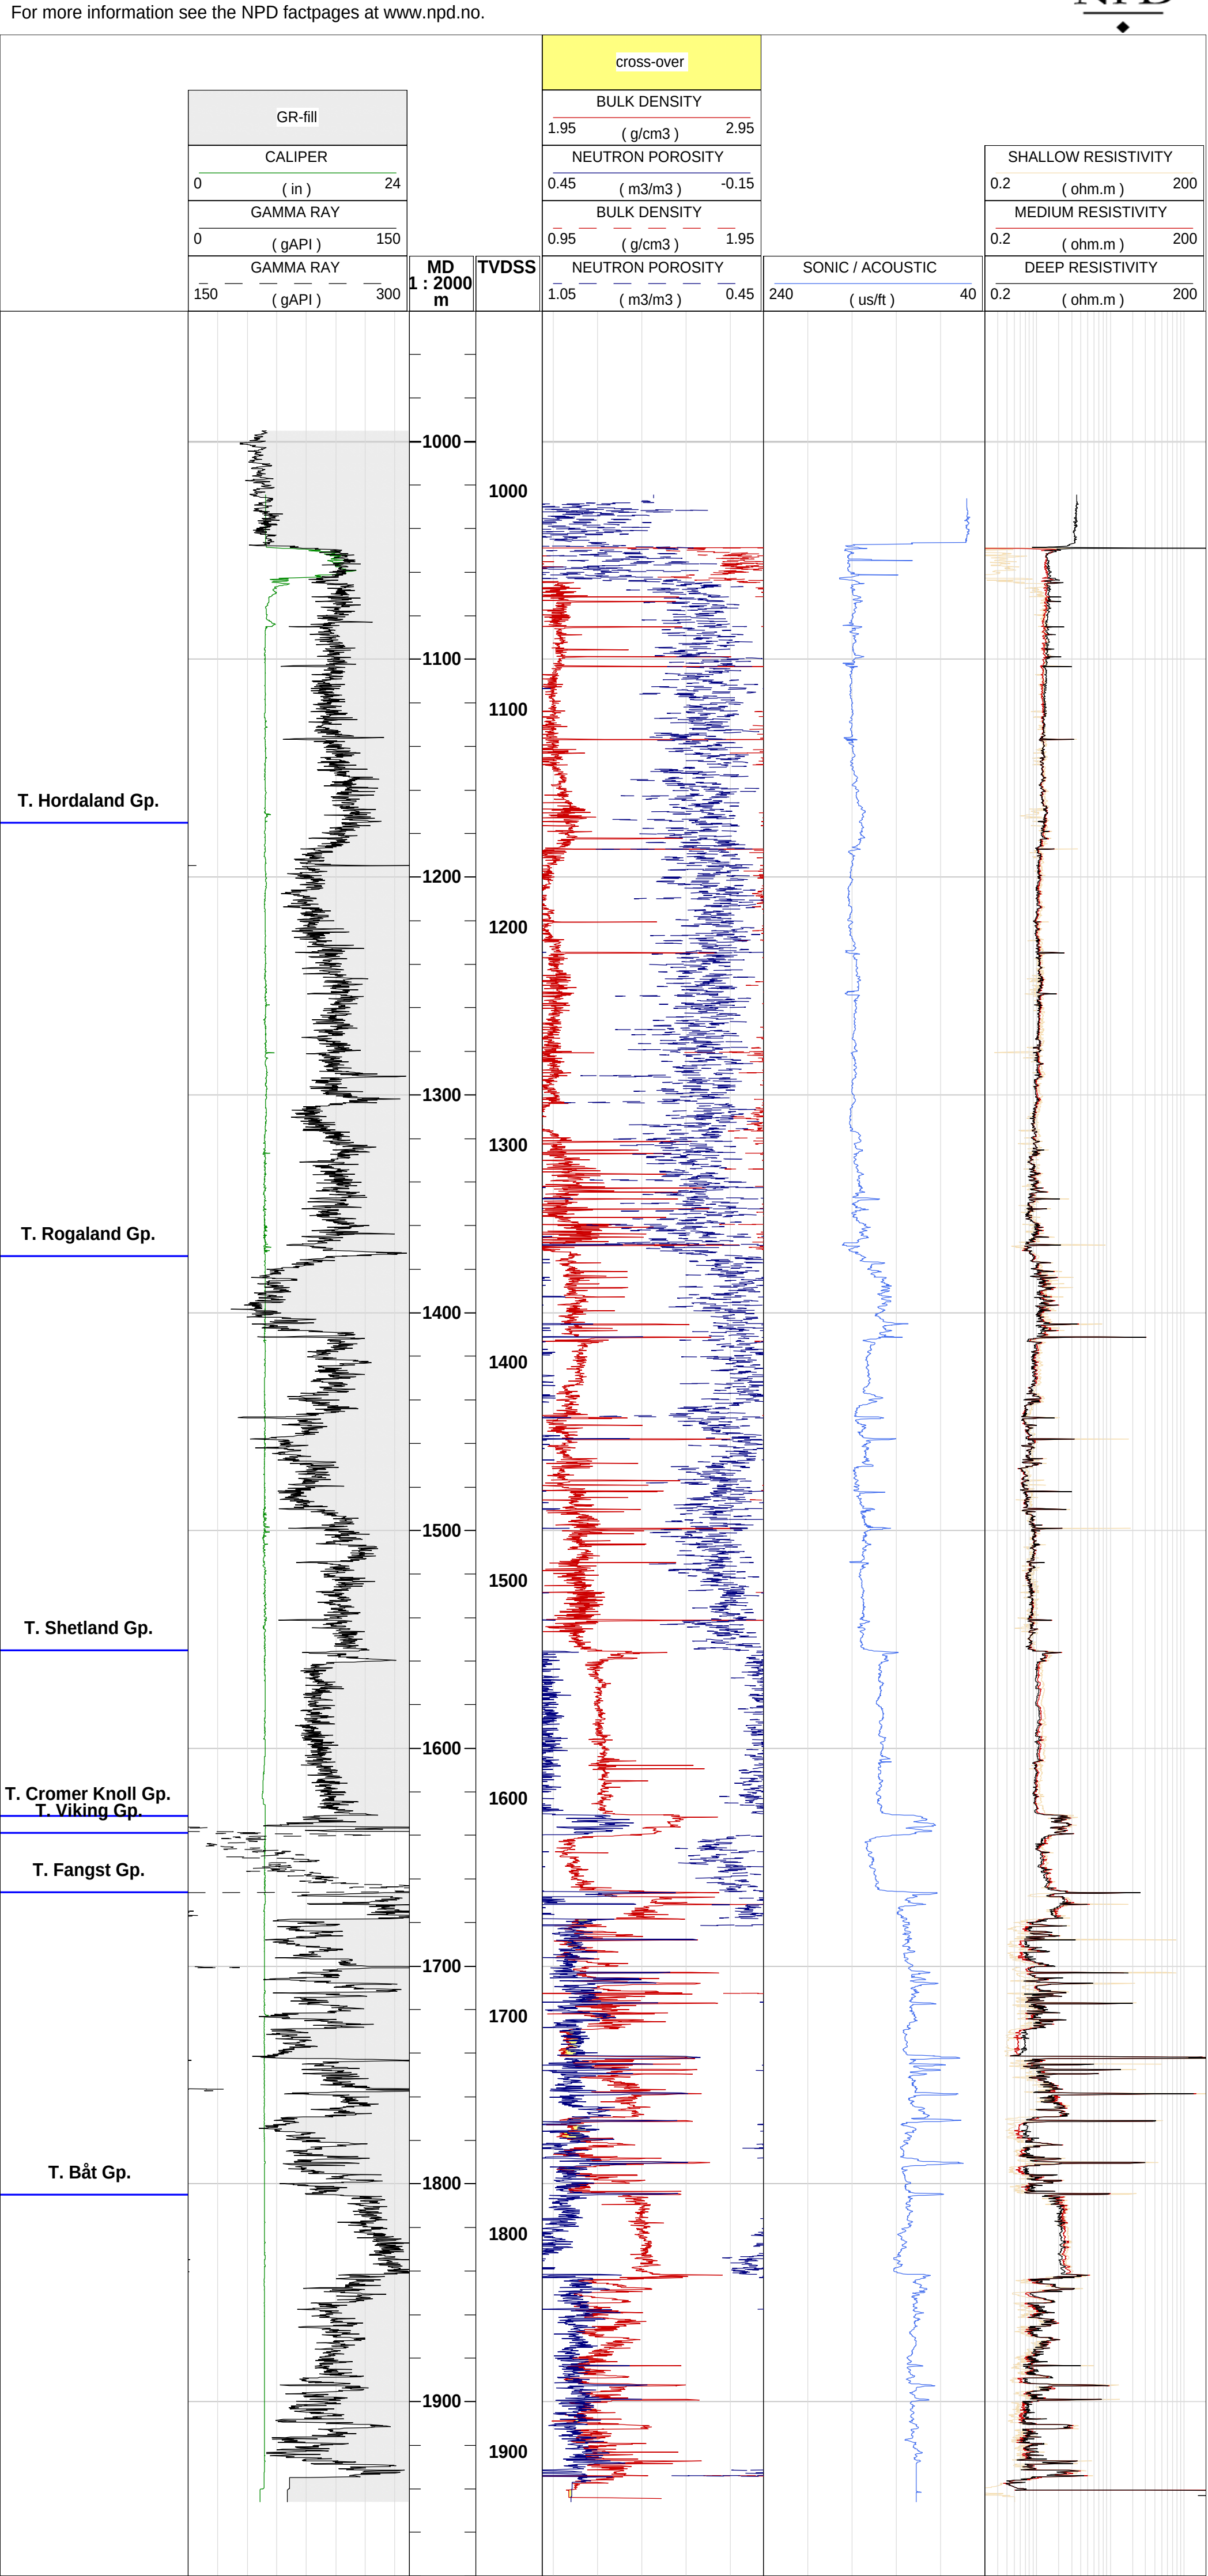
For more information see the NPD factpages at www.npd.no.