Wellbore 30/3-7 A

RKB 56 m
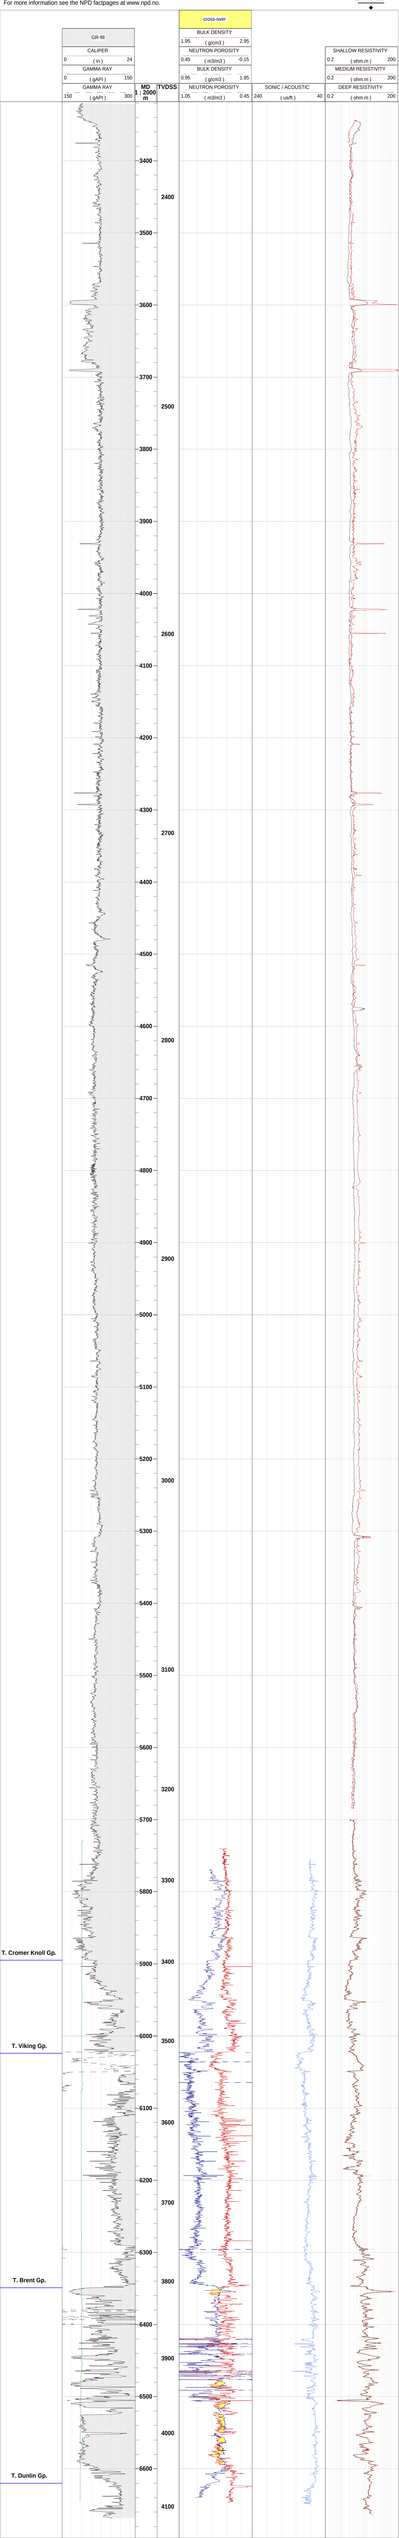
For more information see the NPD factpages at www.npd.no.