Wellbore 25/1-6

RKB 24 m
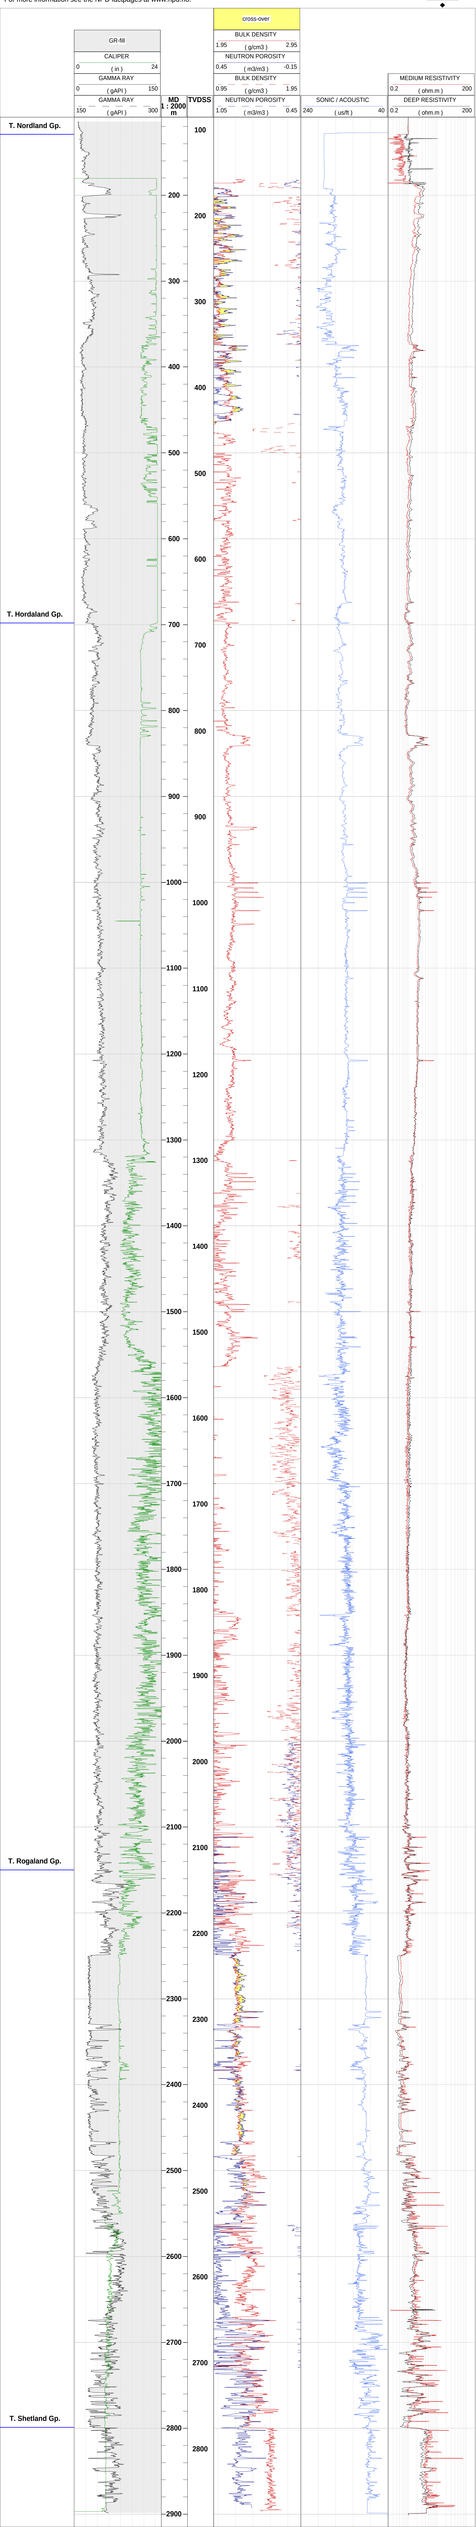
For more information see the NPD factpages at www.npd.no.