Wellbore 25/2-1

RKB 24 m
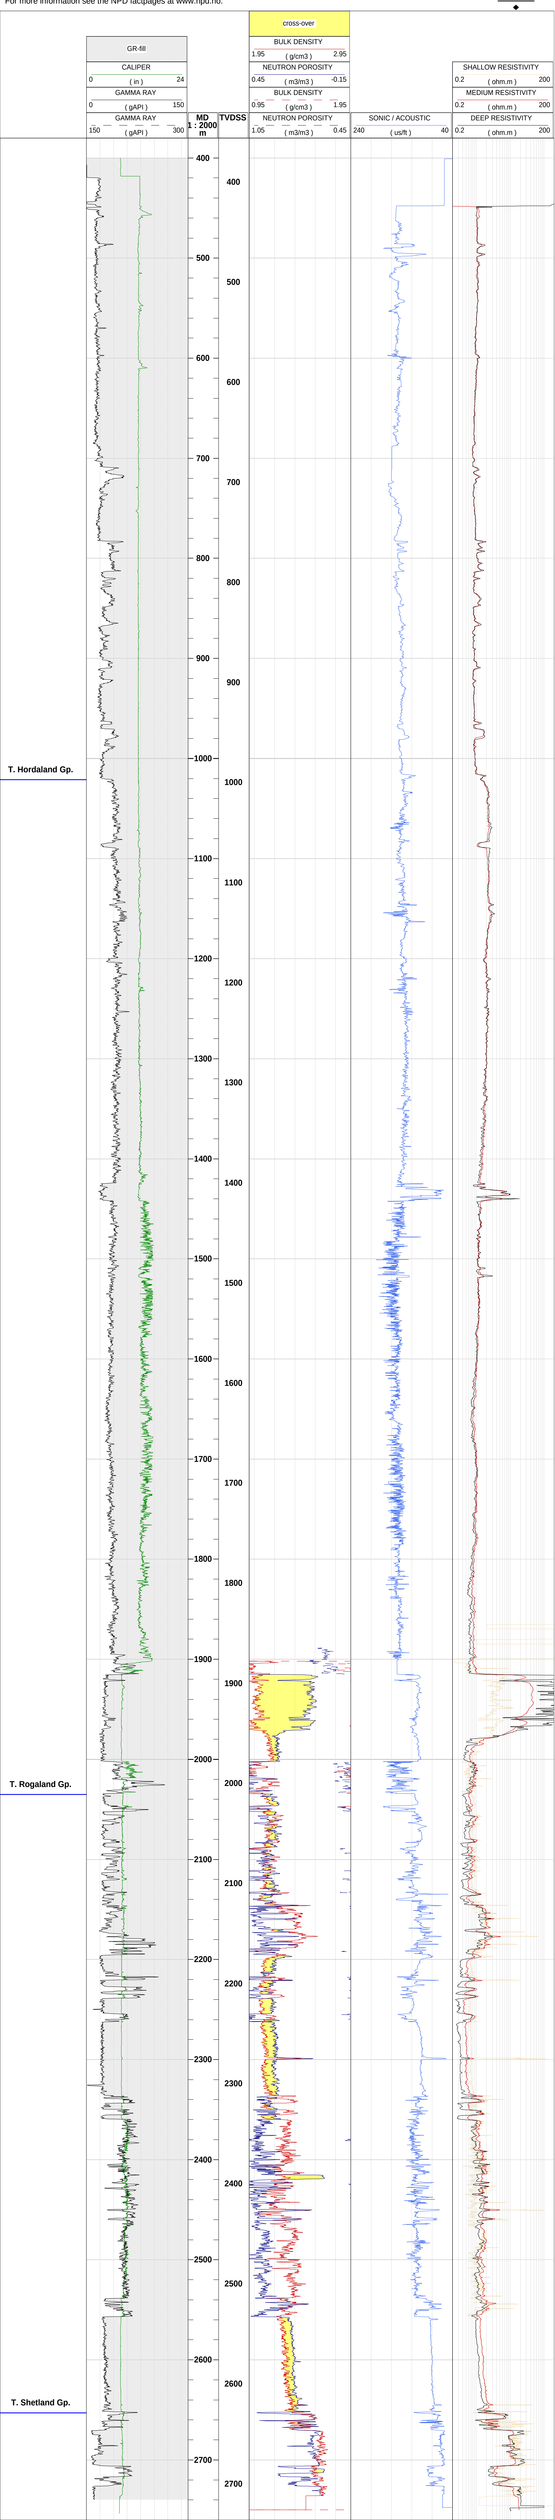
For more information see the NPD factpages at www.npd.no.