Wellbore 6507/3-3 A

RKB 25 m
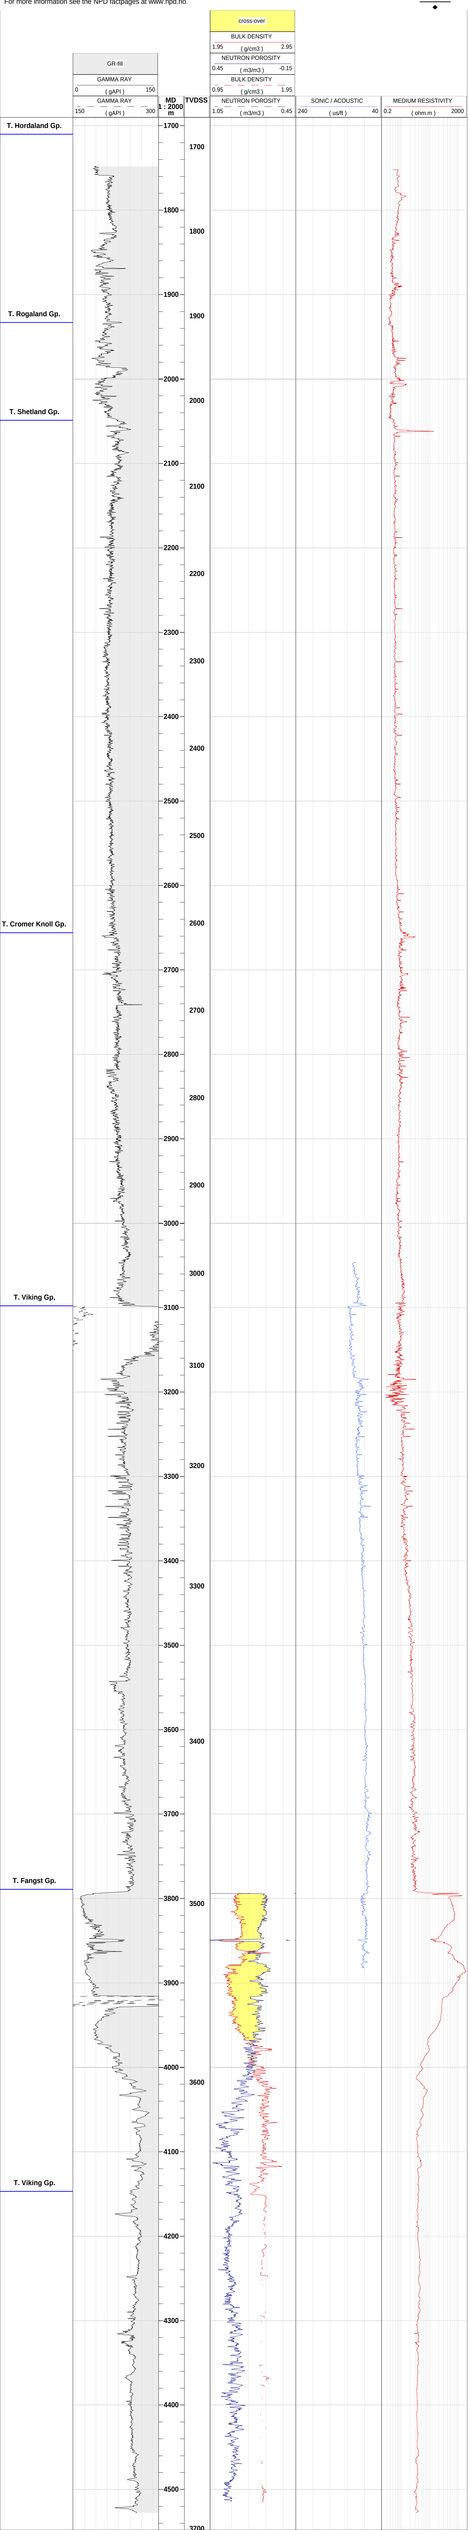
For more information see the NPD factpages at www.npd.no.