Wellbore 35/10-3

RKB 24 m
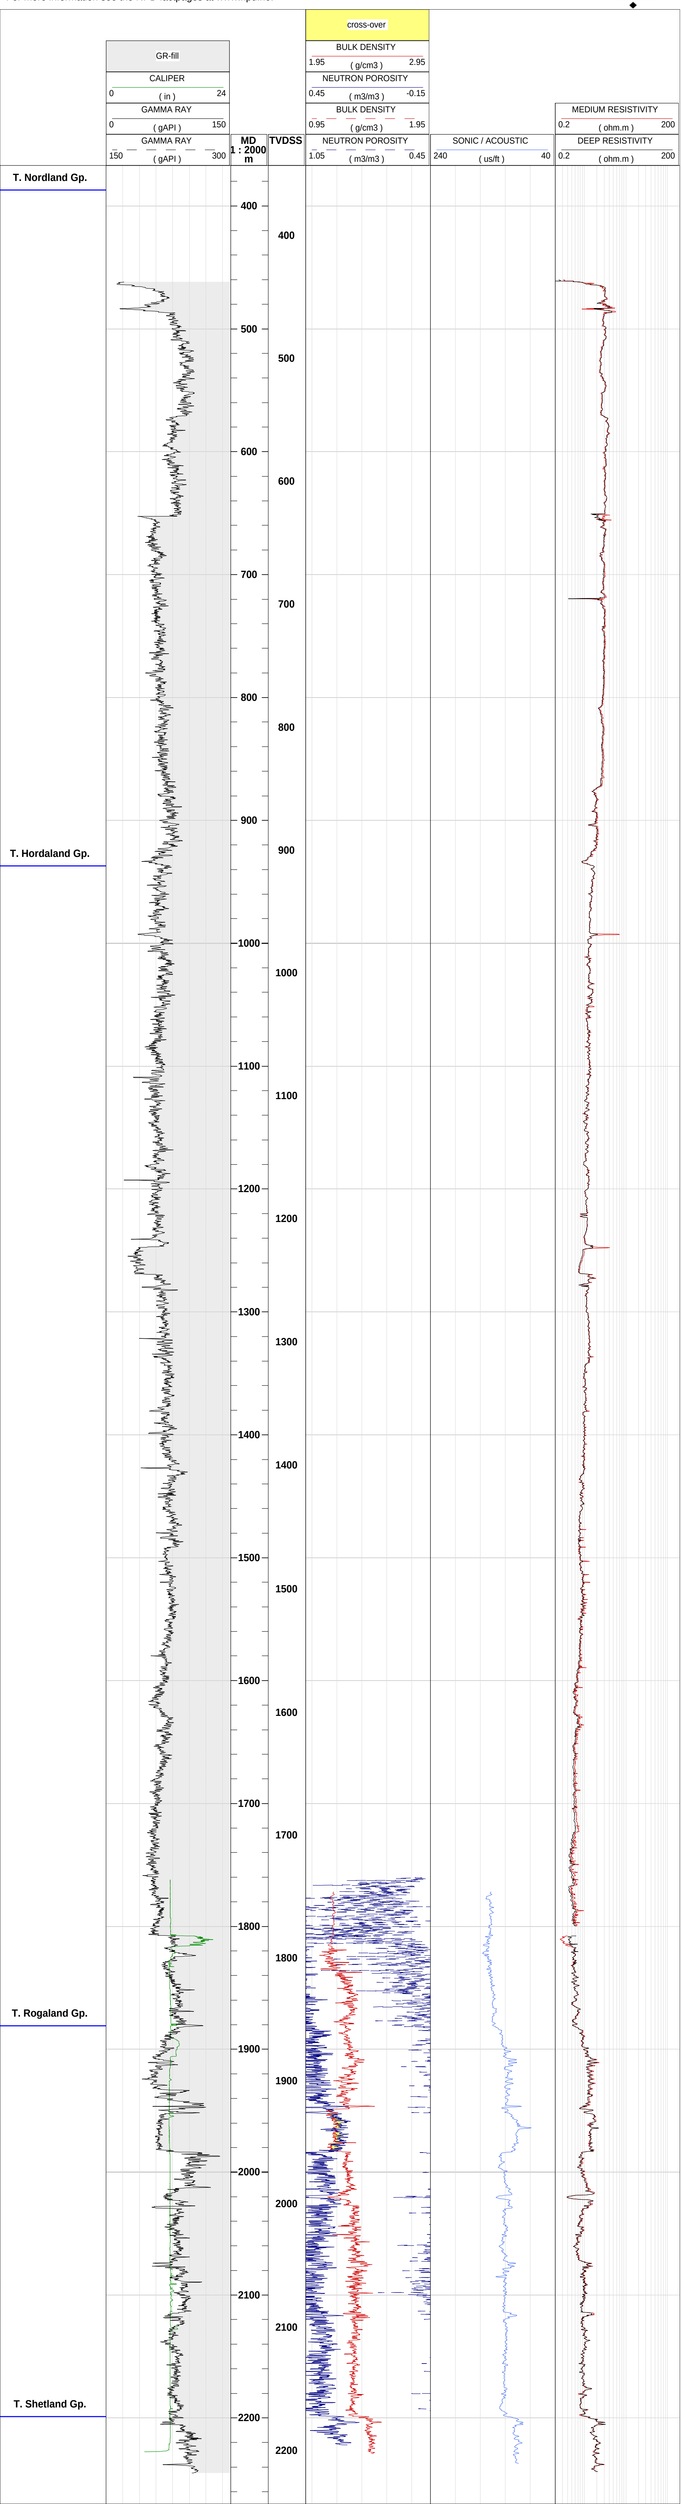
For more information see the NPD factpages at www.npd.no.