Wellbore 30/10-2

RKB 24 m
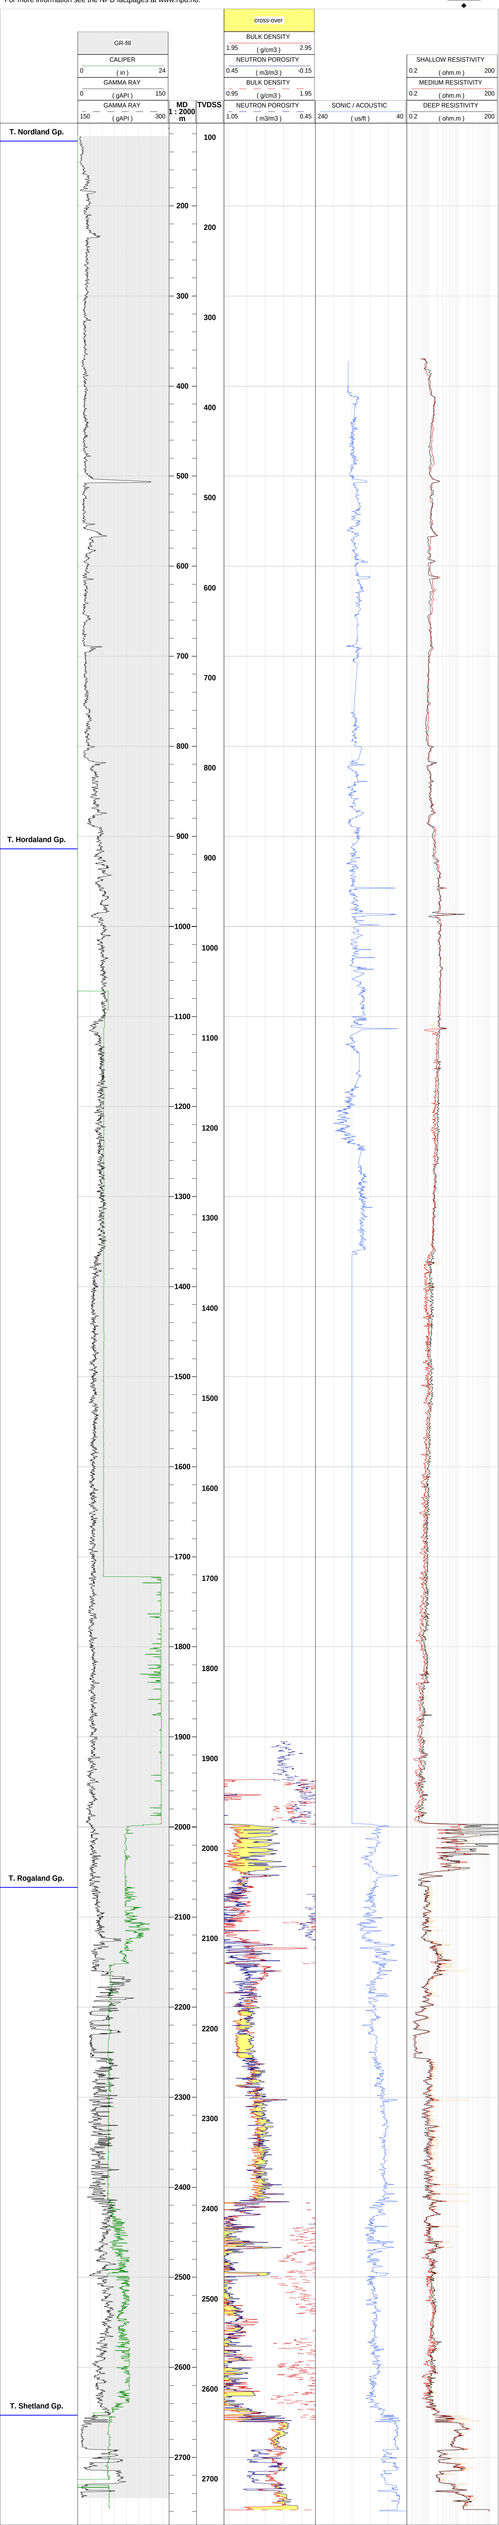
For more information see the NPD factpages at www.npd.no.