Wellbore 34/4-10 R

RKB 24 m
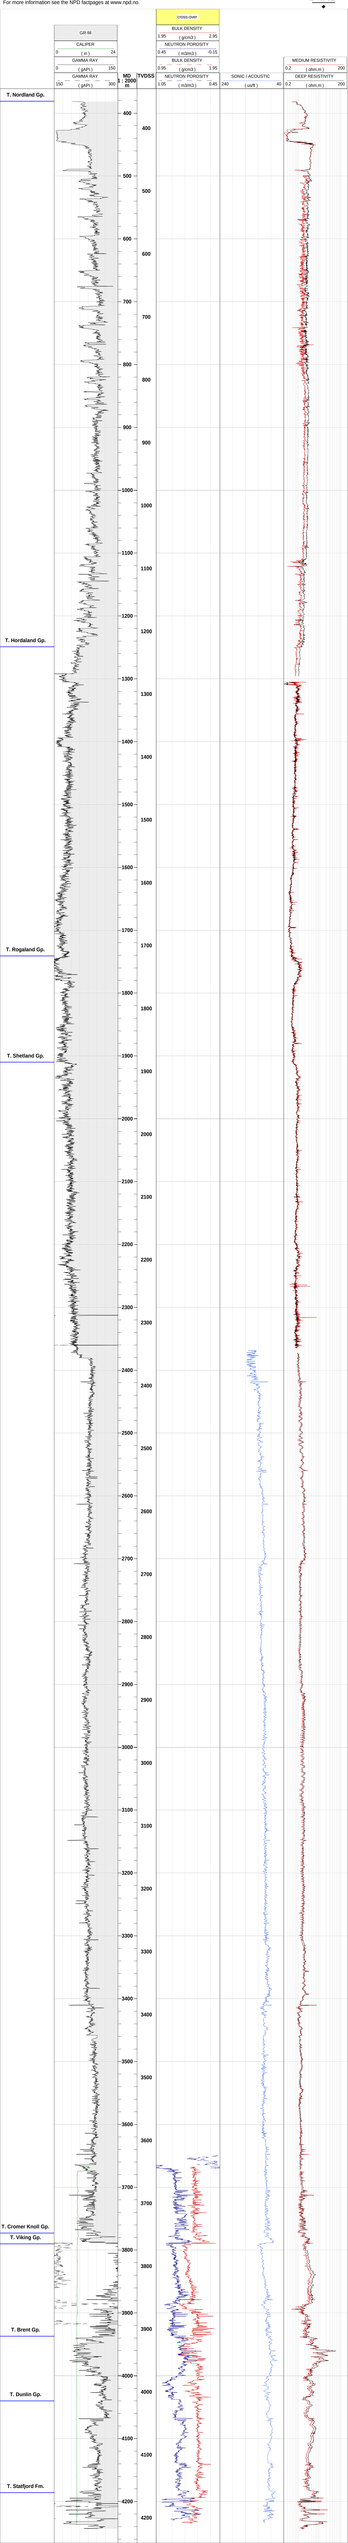
For more information see the NPD factpages at www.npd.no.