Wellbore 3/6-1

RKB 34 m
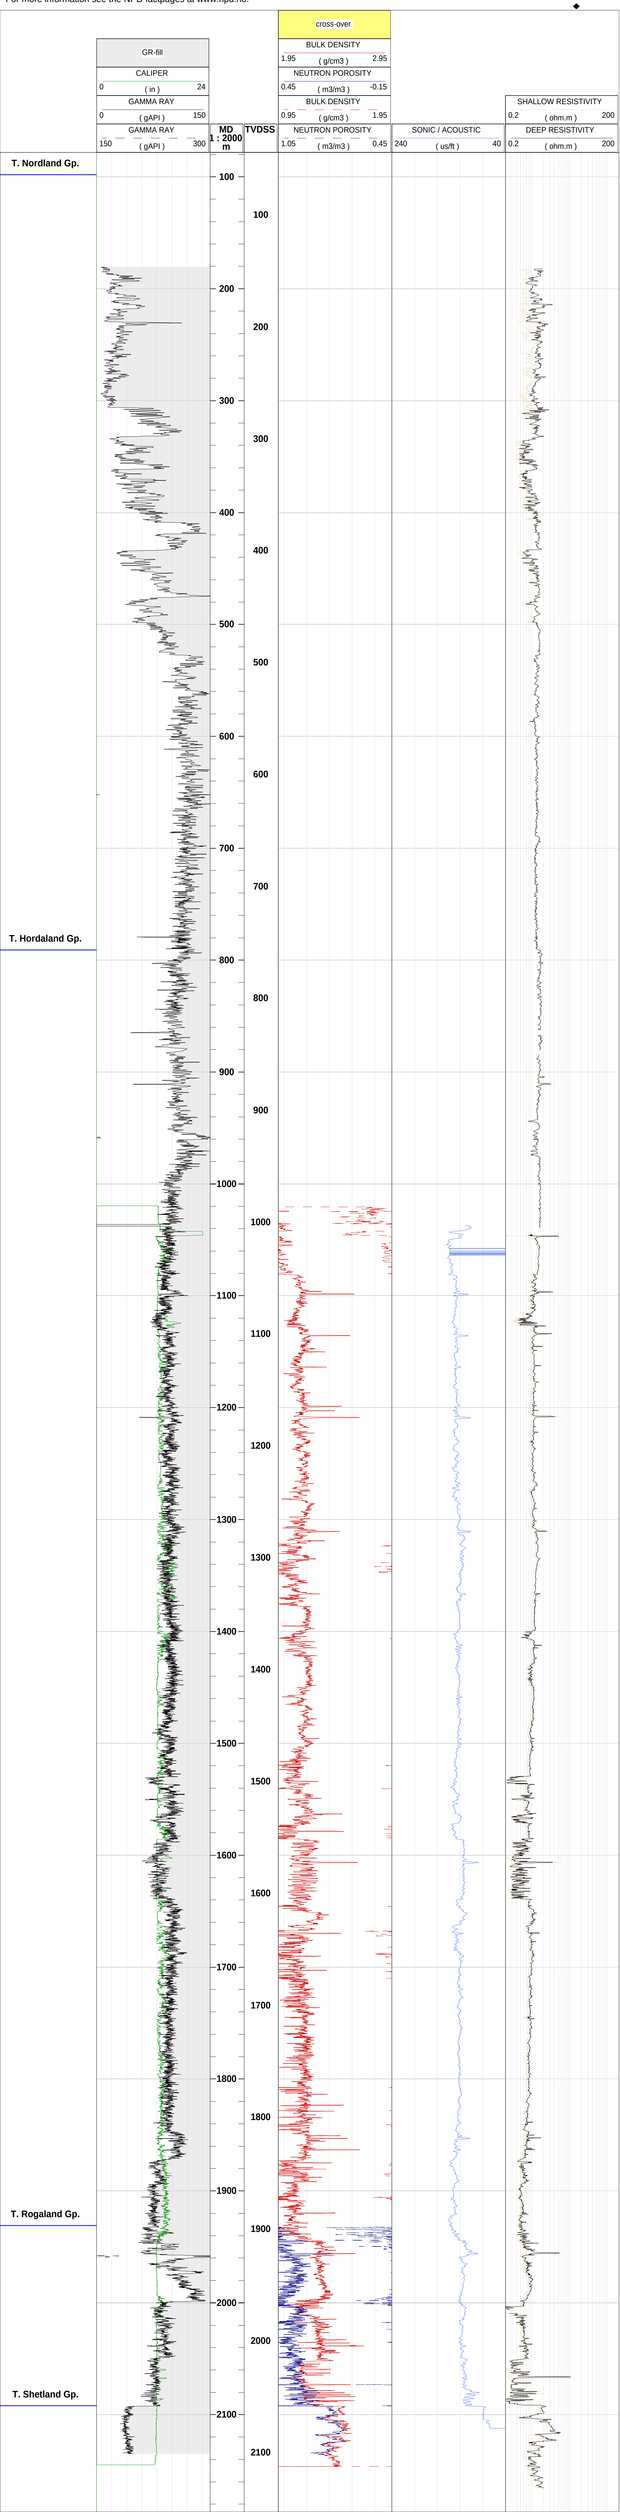
For more information see the NPD factpages at www.npd.no.