Wellbore 25/7-6

RKB 26 m
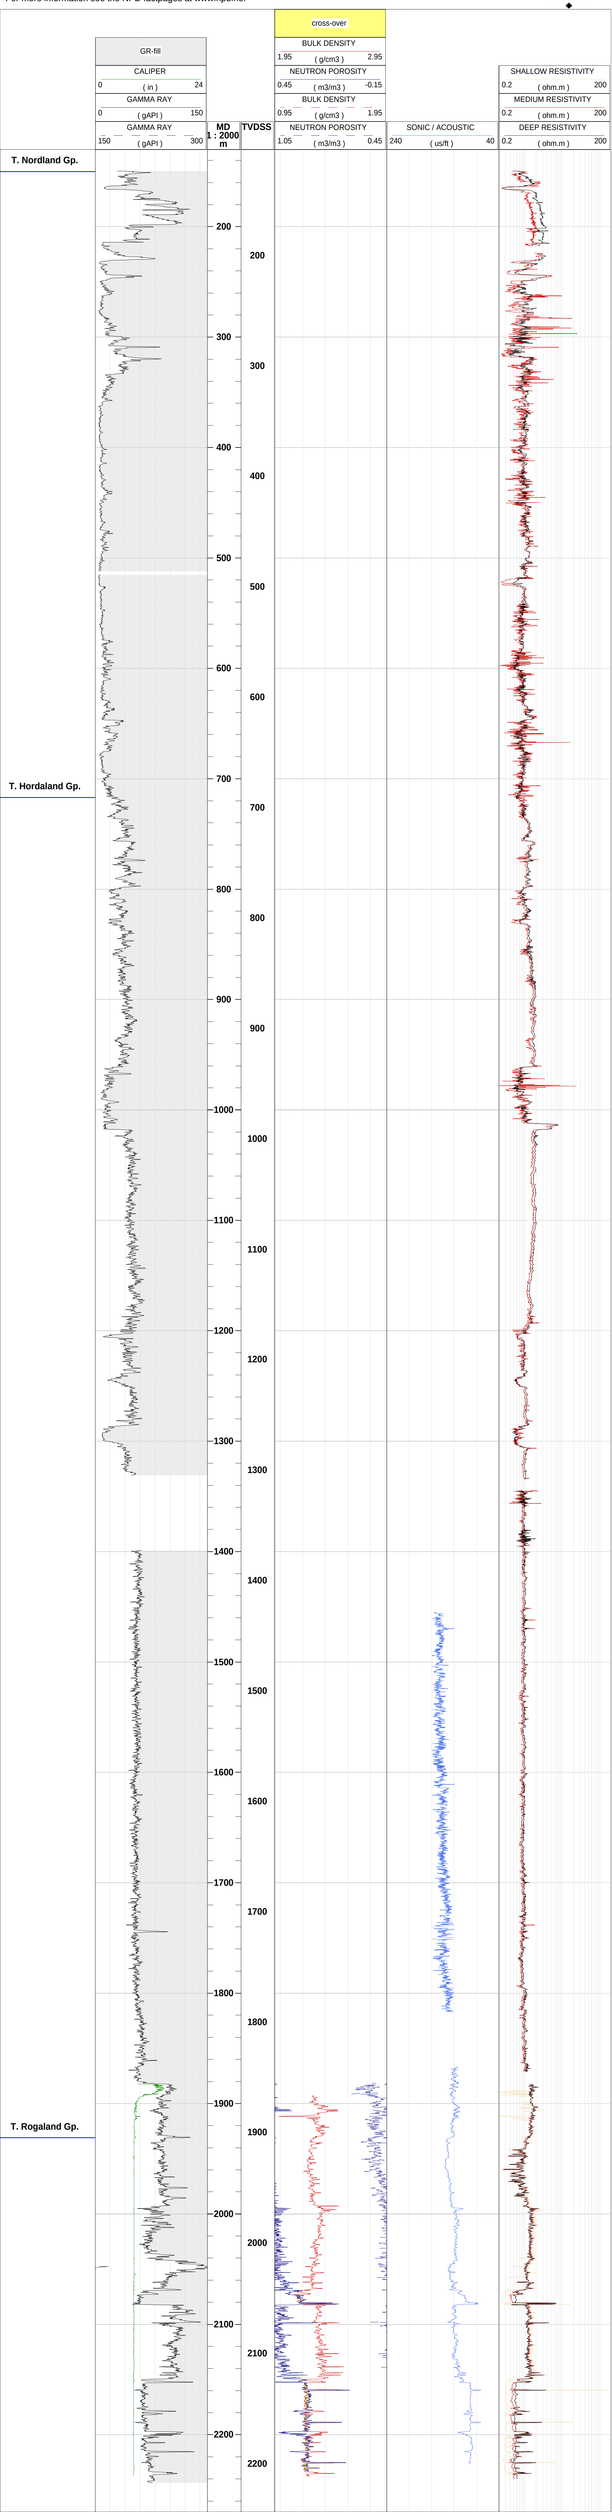
For more information see the NPD factpages at www.npd.no.