Wellbore 31/2-15

RKB 25 m
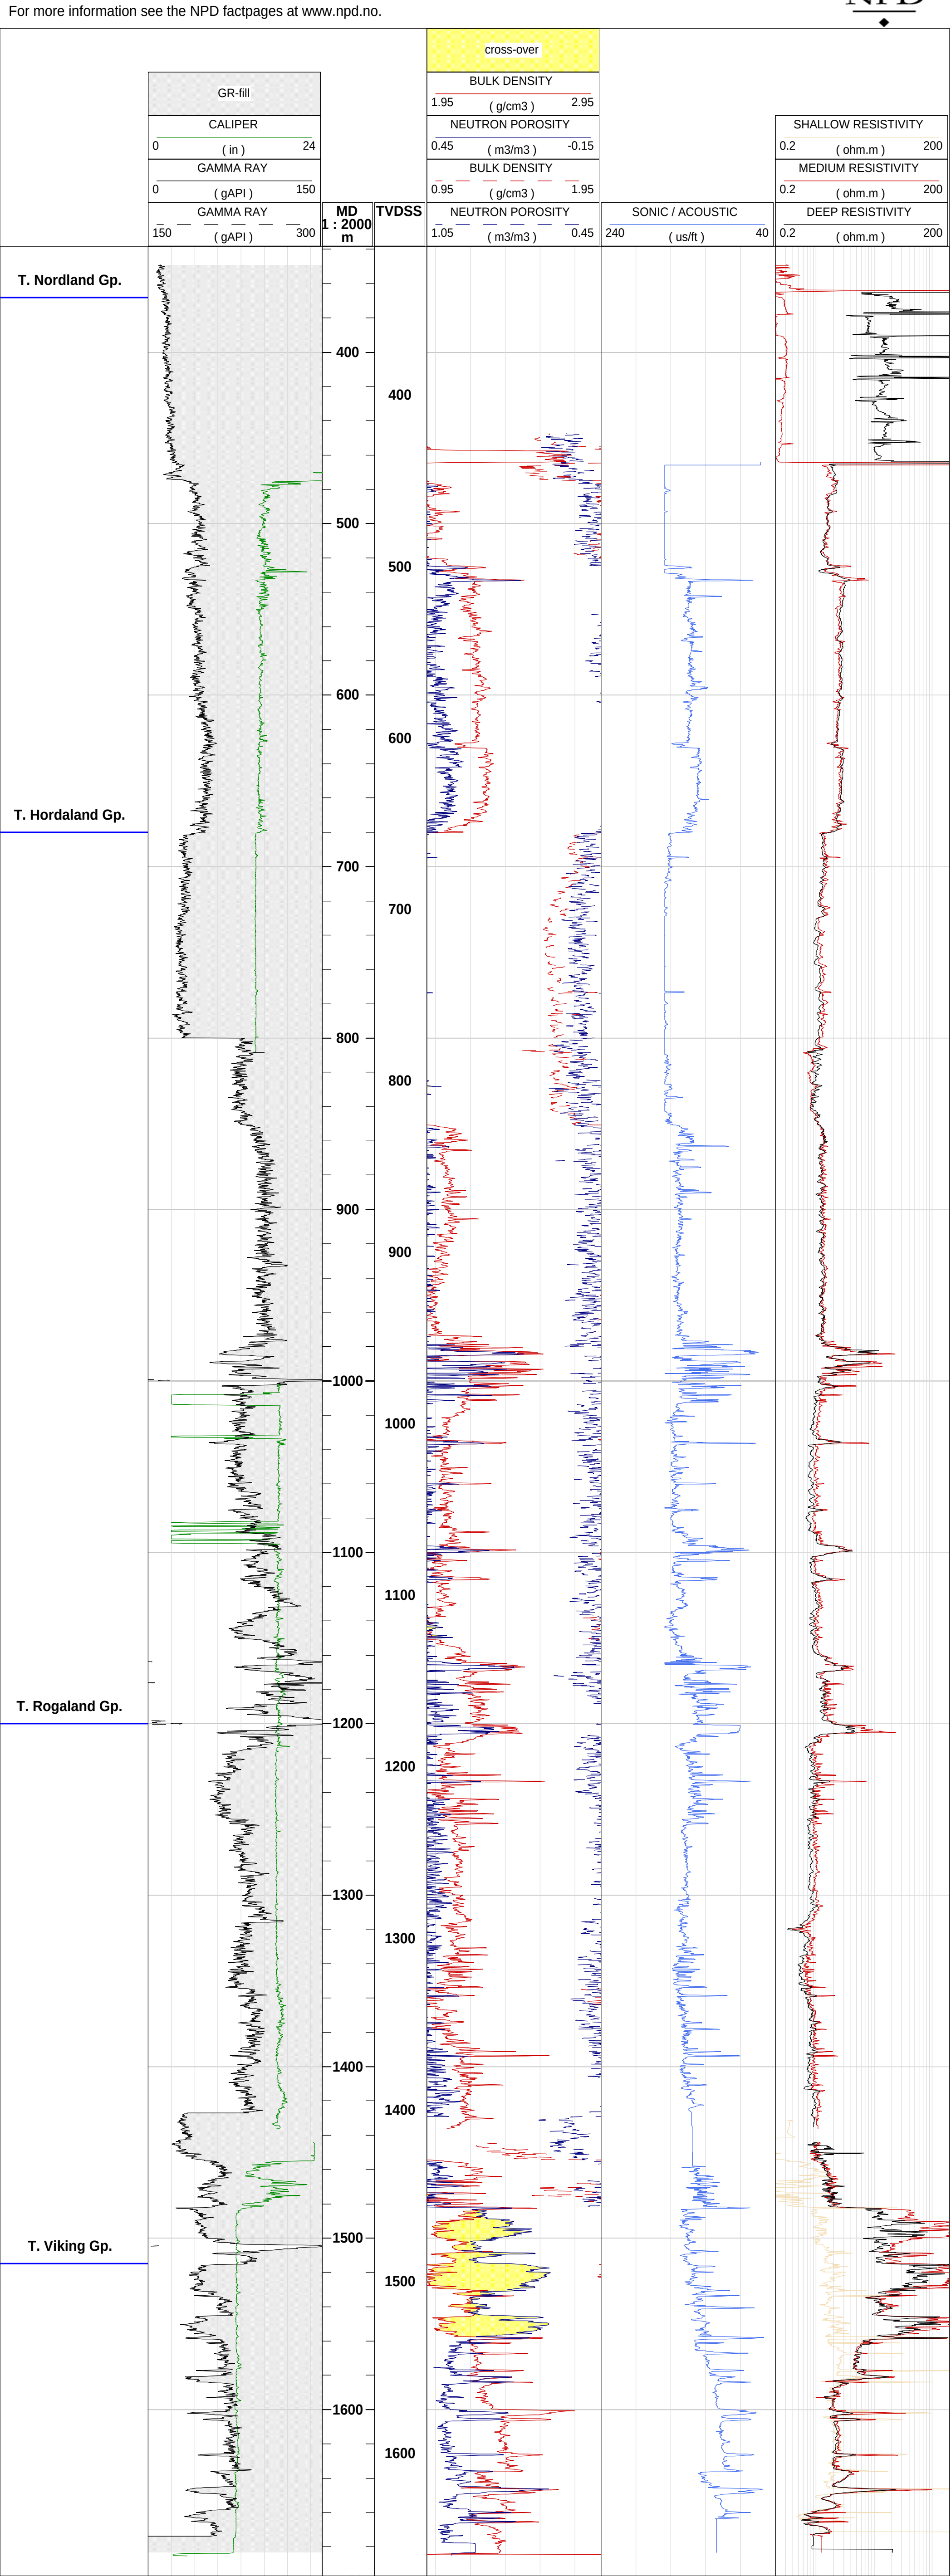
For more information see the NPD factpages at www.npd.no.