Wellbore 7122/7-2

RKB 18 m
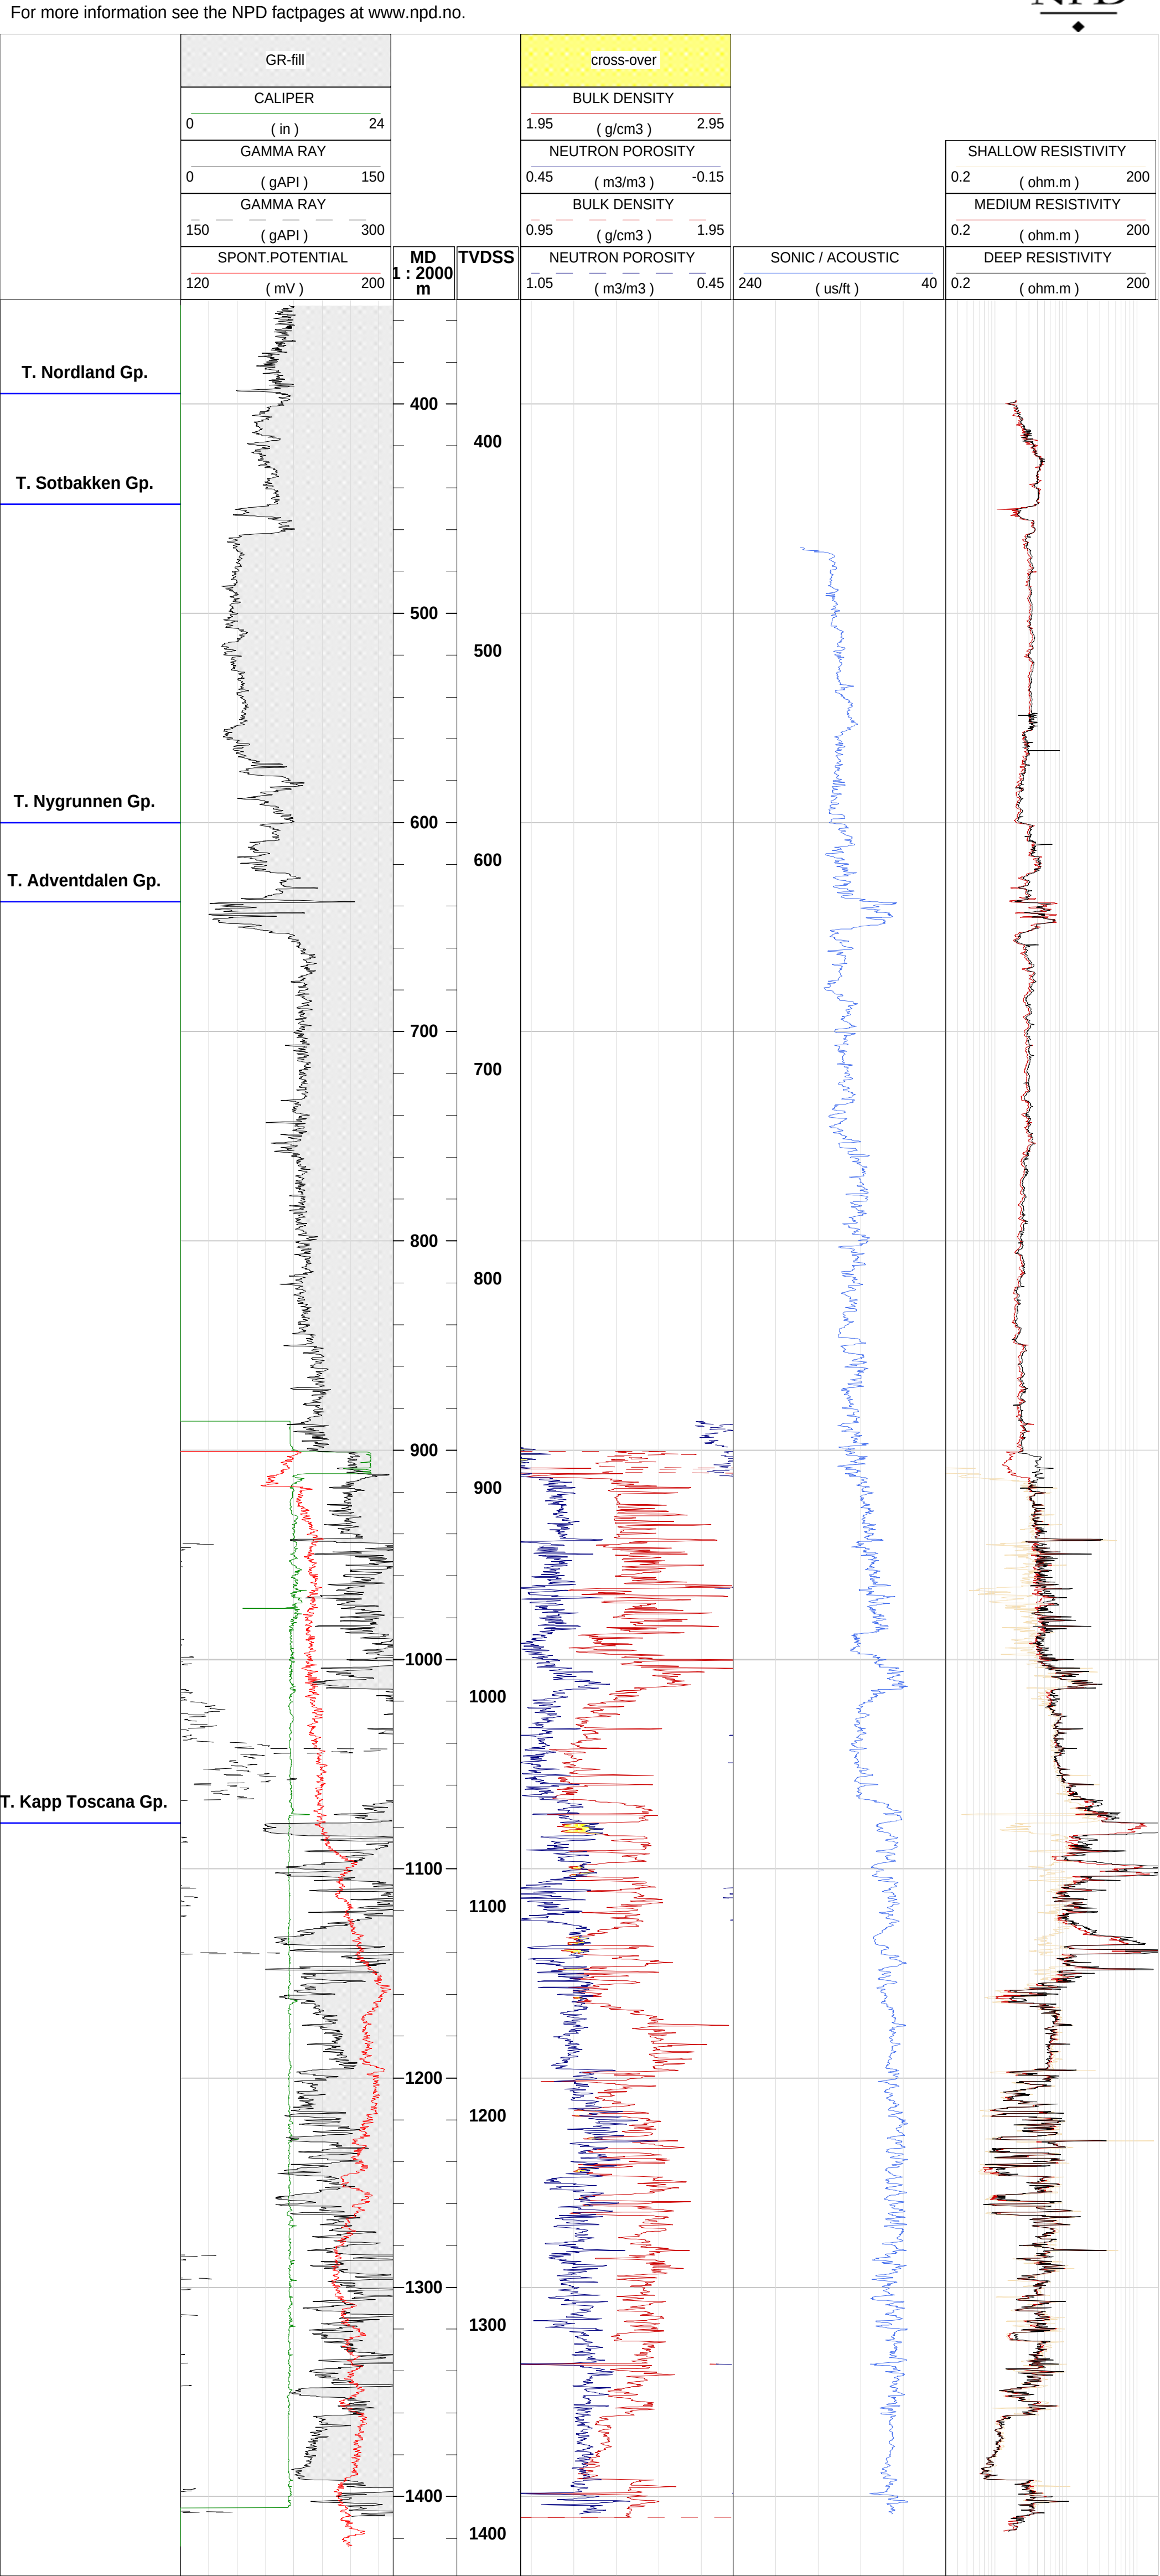
For more information see the NPD factpages at www.npd.no.