Wellbore 16/2-2

RKB 25 m
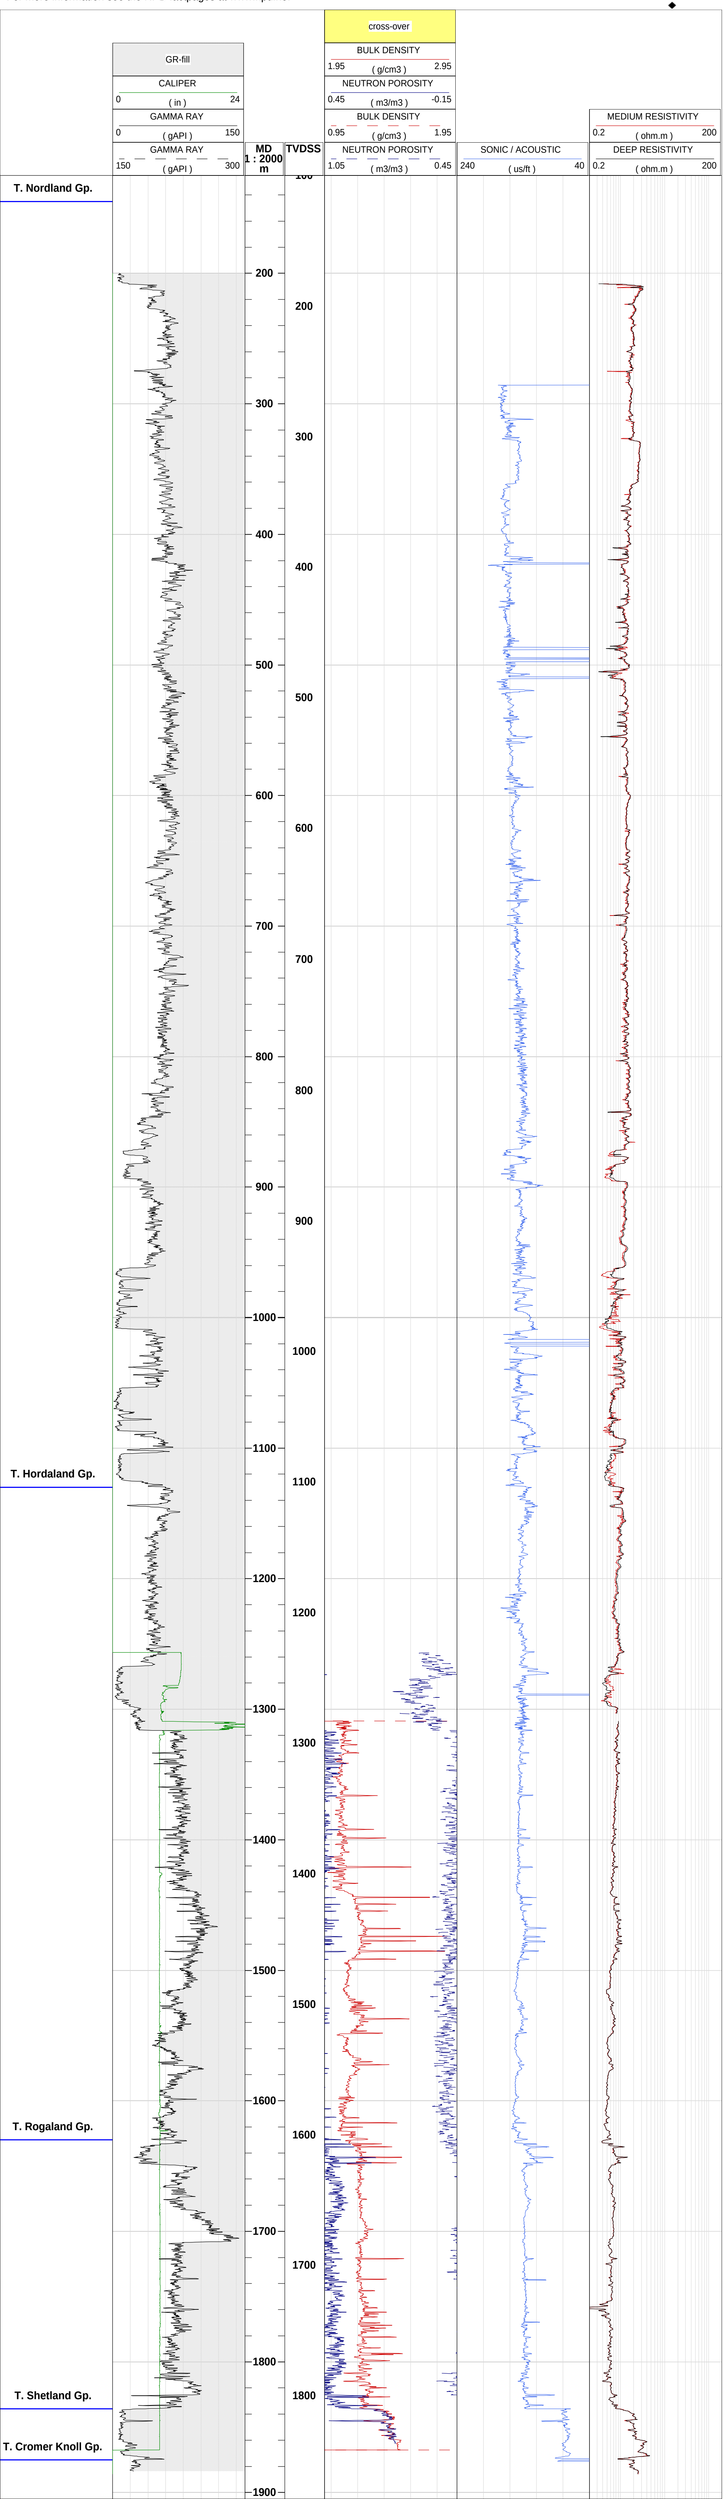
For more information see the NPD factpages at www.npd.no.