Wellbore 6608/10-8 A

RKB 24 m
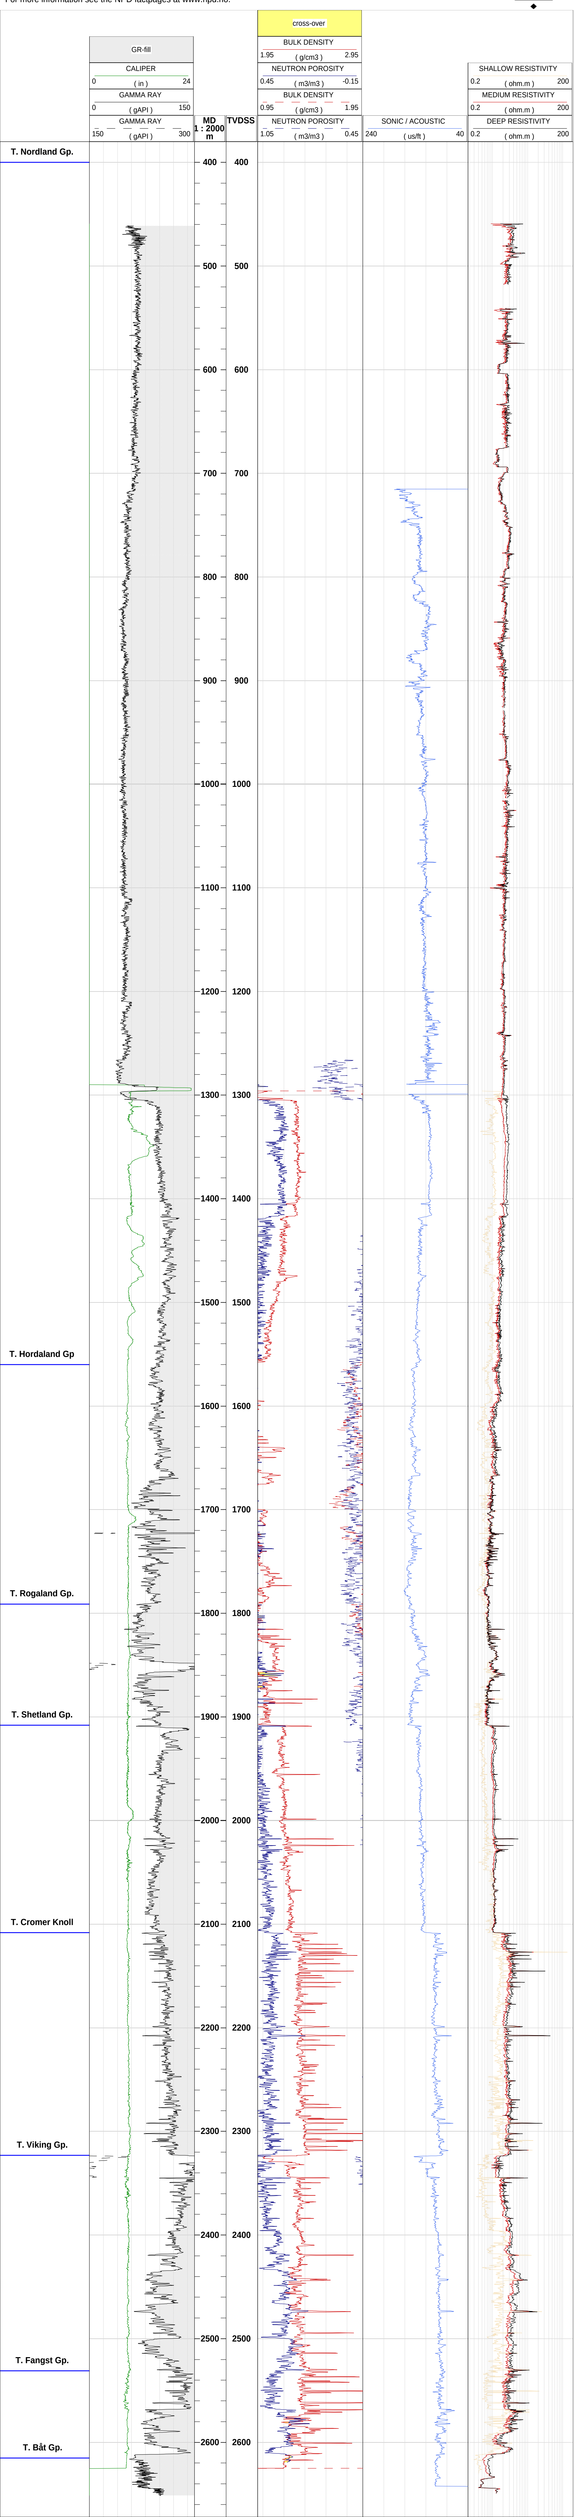
For more information see the NPD factpages at www.npd.no.