Wellbore 16/1-7

RKB 29 m
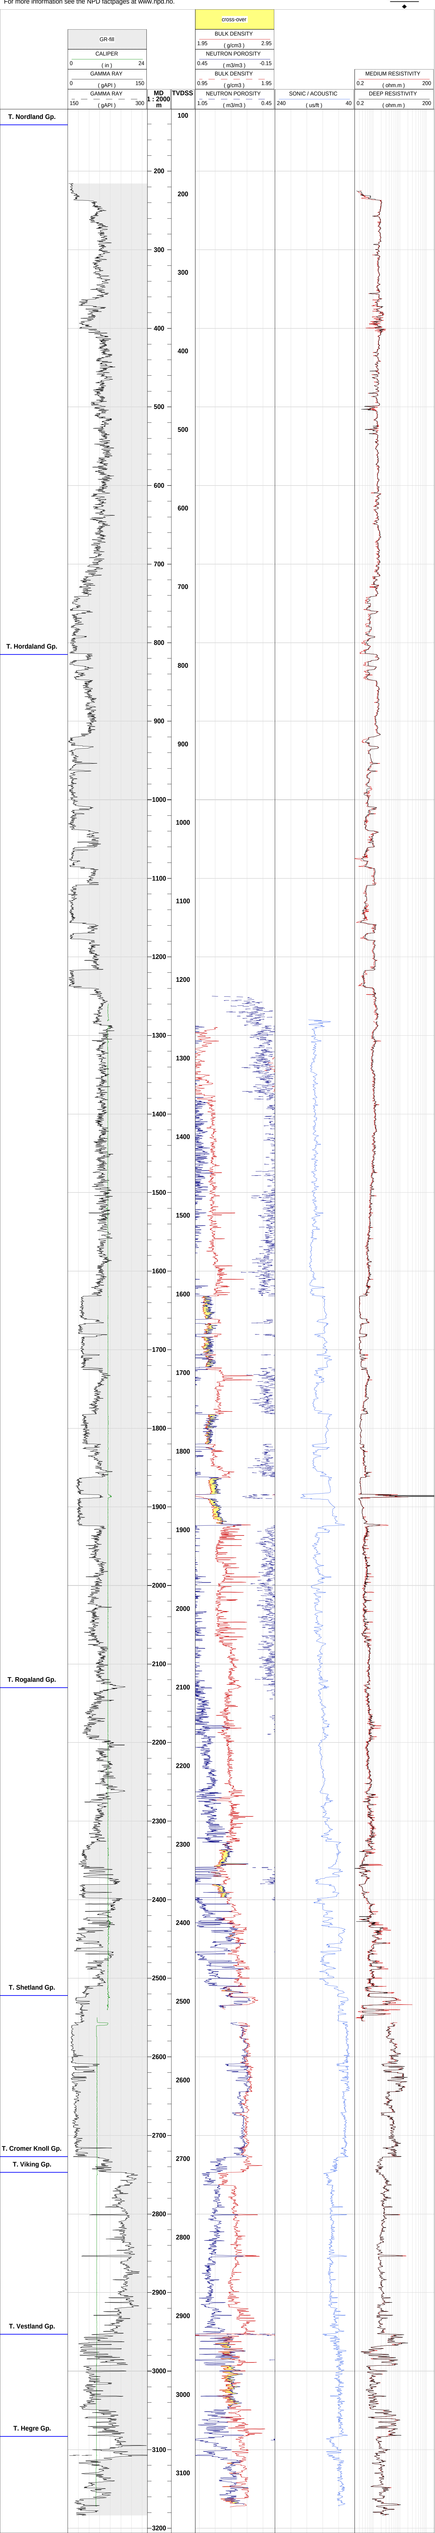
For more information see the NPD factpages at www.npd.no.