Wellbore 8/3-2

RKB 22 m
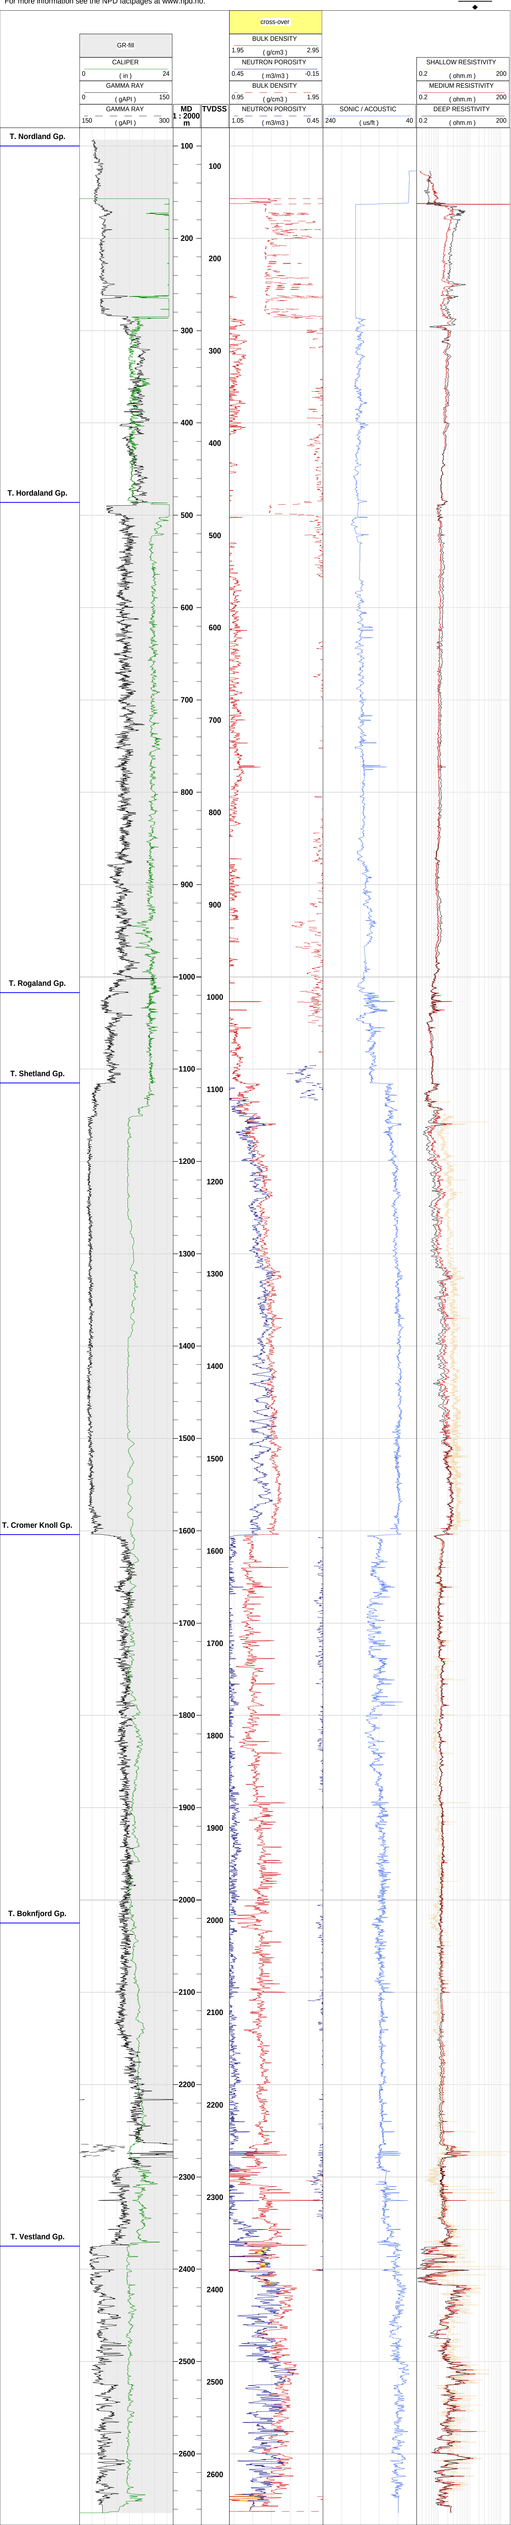
For more information see the NPD factpages at www.npd.no.